EUFAULA LAKE
AREA "B"
SECTION AND QUARTER SECTION CORNER
REFERENCES FOR
SEC. 15, T 6 N, R 14 E, PITTSBURG COUNTY, OK.

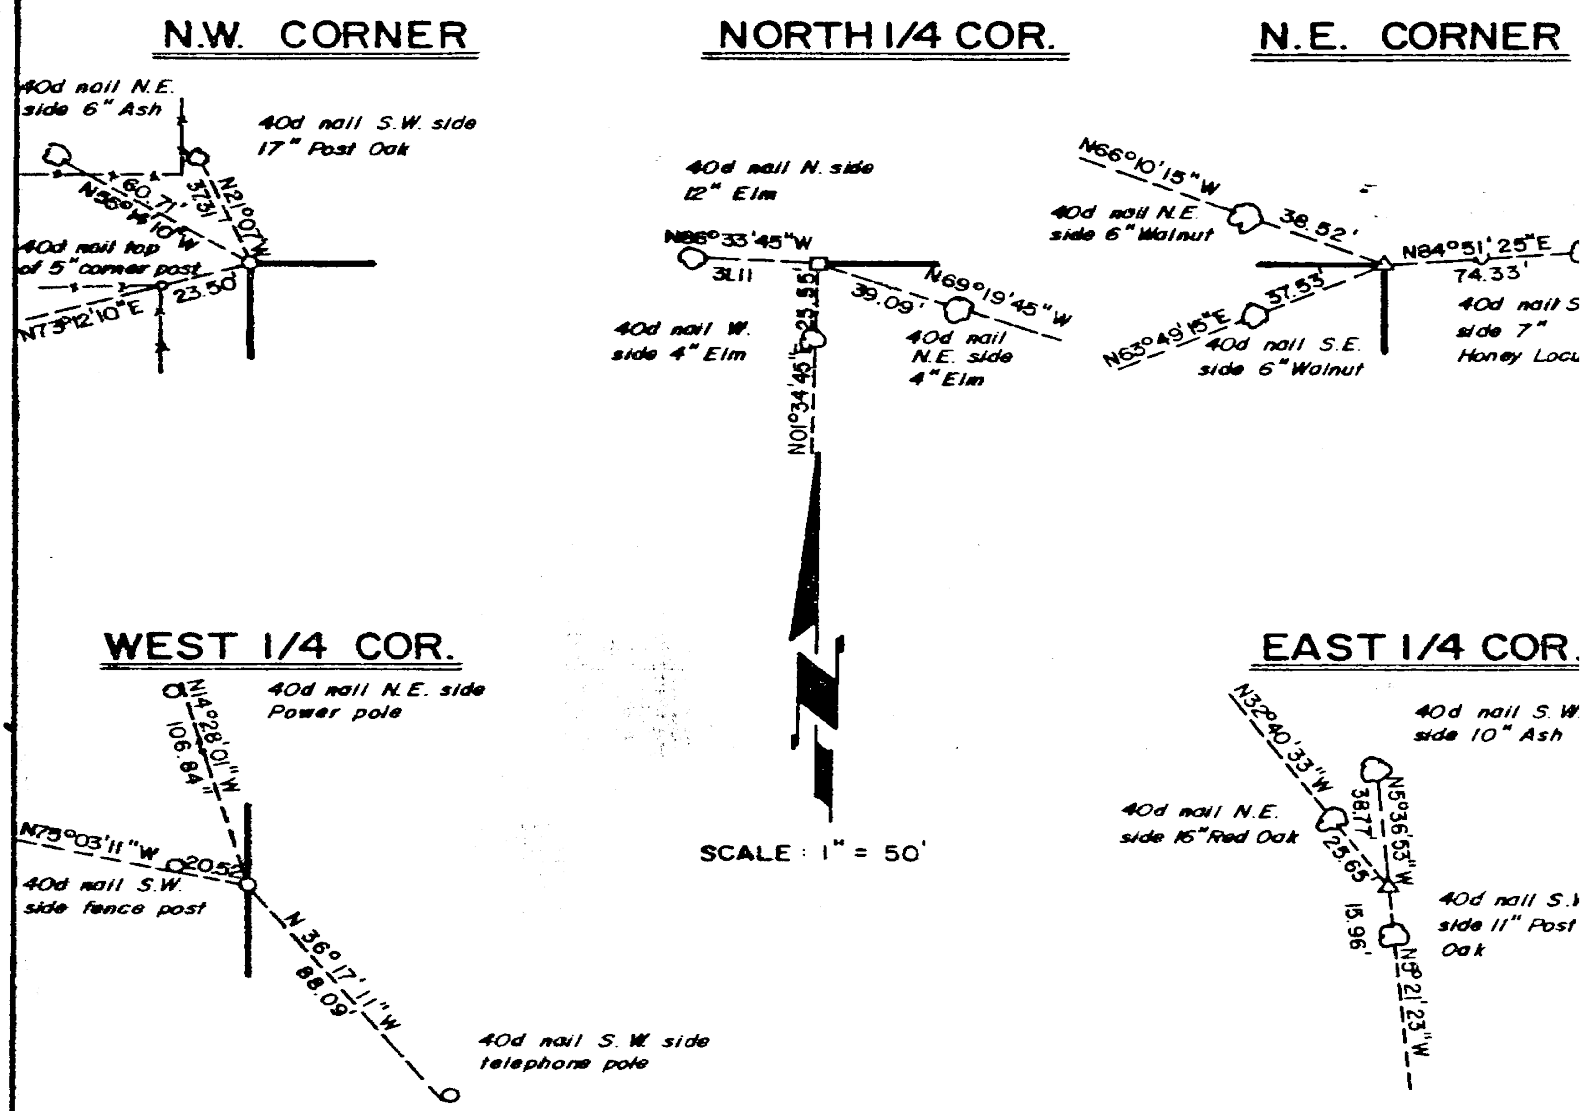

LEGEND
- ▲ MONUMENT
- ◻ ORIGINAL CORNER
- ○ 1" IRON PIN

PLUMMER-BRUMMETT, INC.
CONSULTING ENGINEERS & SURVEYORS
1736 E. 59th Pl., Tulsa, Okla., 74105, Tel. (918) 939-2251

Under the Supervision of
U.S. ARMY ENGINEER DISTRICT, TULSA
CORPS OF ENGINEERS

FIELD BOOK NO. E-1301
DATE 1977

REGISTERED LAND SURVEYOR
JAMES W. PLUMMER
L. S. 100
OKLAHOMA
REGISTERED LAND SURVEYOR