PARTIAL BOUNDARY SURVEYS
EUFAULA LAKE
OKLAHOMA

Performed Under Contract Number DACW 56-77-C-0096

SEC. 2, T. 5 N., R. 16E., COUNTY PITTSBURG

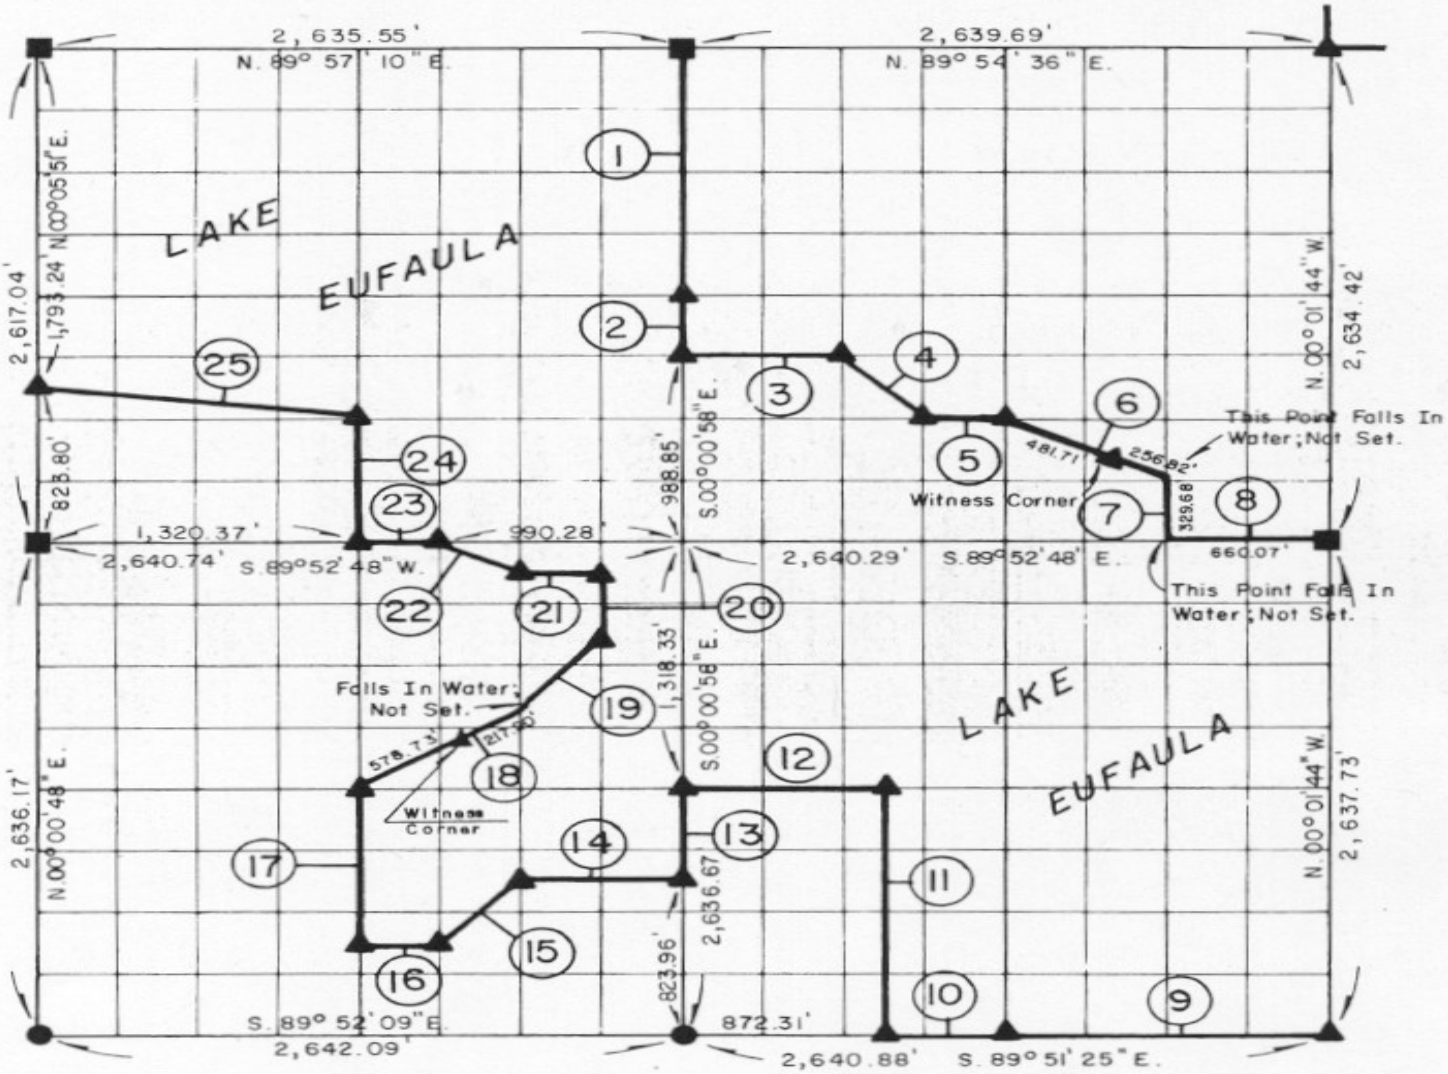

Course No.	Distance	Bearing
1.	1,306.27'	S.00° 00' 58" E.
2.	329.62'	S.00° 00' 58" E.
3.	660.02'	S.89° 53' 11" E.
4.	467.00'	S.44° 59' 04" E.
5.	330.02'	S.89° 53' 03" E.
6.	738.53'	S.63° 22' 13" E.
7.	329.68'	S.00° 01' 33" E.
8.	660.07'	S.89° 52' 48" E.
9.	1,320.44'	N.89° 51' 25" W.
10.	448.13'	N.89° 51' 25" W.
11.	1,318.51'	N.00° 01' 21" W.
12.	872.16'	N.89° 52' 07" W.
13.	494.38'	S.00° 00' 58" E.

Course No.	Distance	Bearing
14.	660.42'	N.89° 52' 21" W.
15.	465.99'	S.45° 07' 03" W.
16.	330.23'	N.89° 52' 16" W.
17.	823.88'	N.00° 00' 05" W.
18.	796.63'	N.55° 58' 50" E.
19.	500.38'	N.41° 16' 18" E.
20.	329.58'	N.00° 00' 45" W.
21.	330.10'	N.89° 52' 46" W.
22.	369.27'	N.63° 22' 38" W.
23.	330.09'	N.89° 52' 48" W.
24.	659.14'	N.00° 02' 27" E.
25.	1,330.01'	N.82° 46' 05" W.
	16,200.55	

Field Book No. E 1325 Date JUNE, 1977

CERTIFICATE OF SURVEY

I Hereby Certify That The Above Plat is a True and Correct Representation of The Survey Made in Section 2 T5 N, R16E, PITTSBURG COUNTY, OKLAHOMA

Registered Professional Engineer
Registered Land Surveyor

MAPCO ENGINEERING CORPORATION

Under The Supervision Of

U.S. ARMY ENGINEER DISTRICT, TULSA
CORPS OF ENGINEERS

SHEET 1 of 2

LEGEND

- ▲ MONUMENT
- □ ORIGINAL CORNER
- ○ IRON PIN

589
629