644

PARTIAL BOUNDARY SURVEYS
EUFAULA LAKE
CANADIAN RIVER, OKLAHOMA

Performed Under Contract Number DACW 56-77-C-0269

SEC. 30 , T - 10 - N , R - 16 - E COUNTY McINTOSH

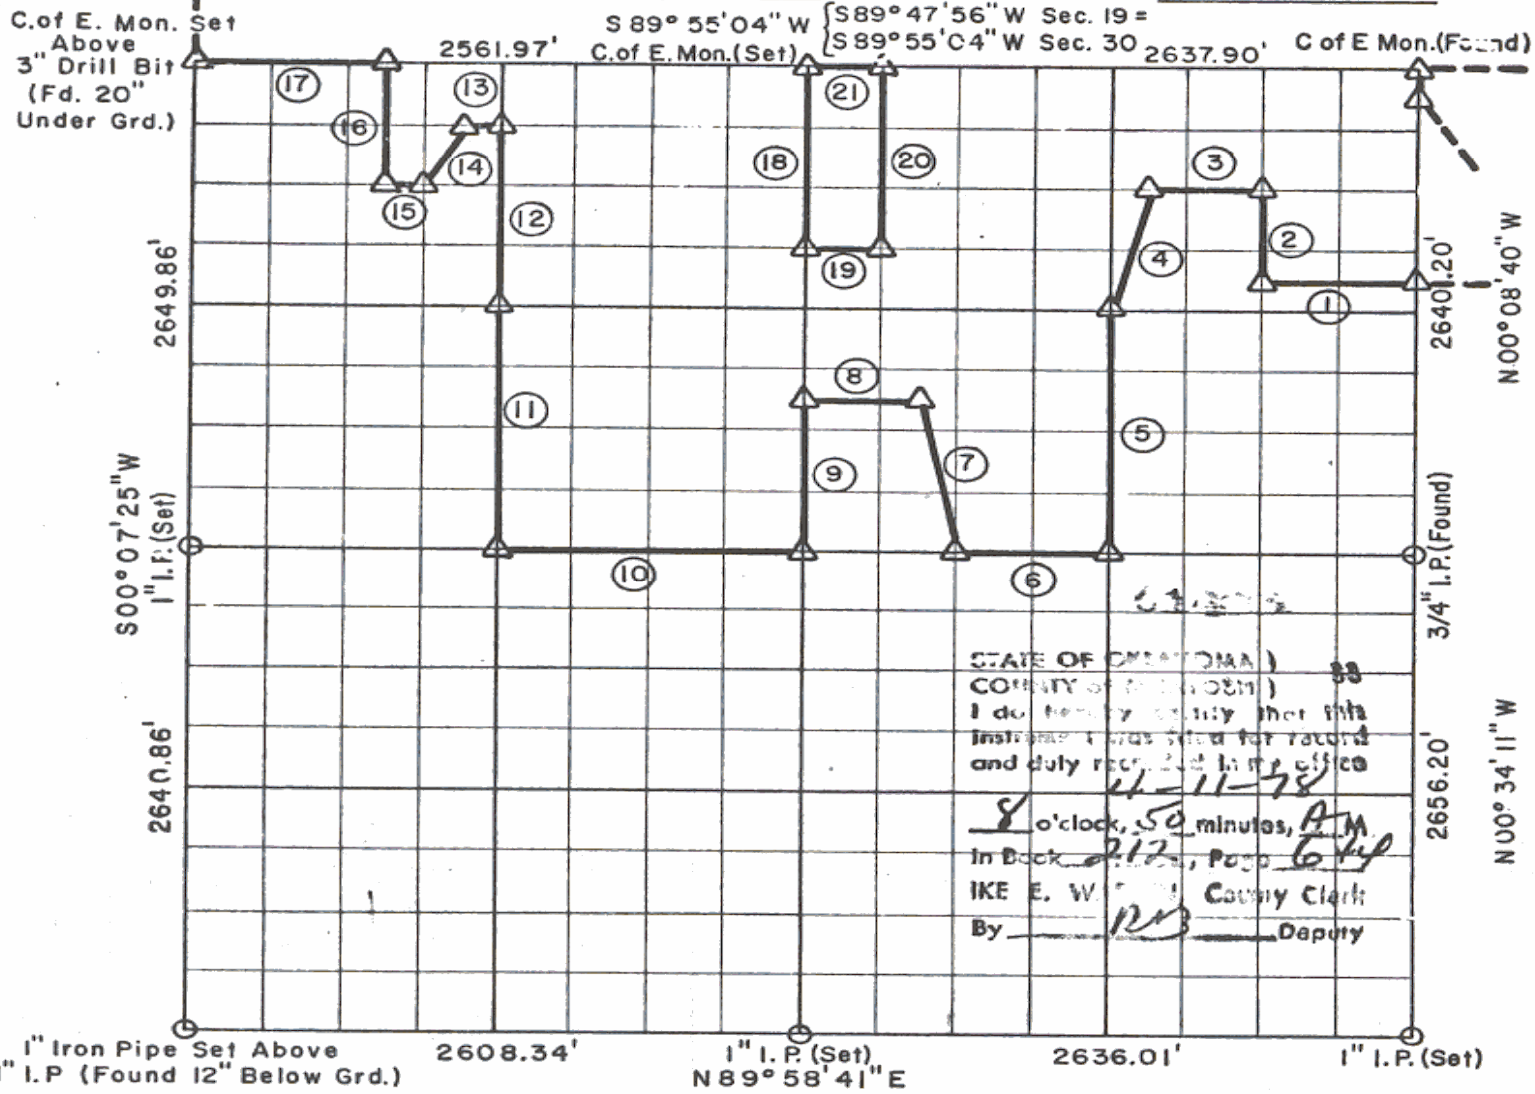

STATE OF OKLAHOMA)
COUNTY OF McINTOSH) ss
I do hereby certify that this instrument was filed for record and duly recorded in my office
11-11-78
8 o'clock, 50 minutes, A.M.
in Book 212, Page 644
IKE E. W[illegible] County Clerk
By RB Deputy

Course No.	Distance	Bearing	Course No.	Distance	Bearing
1	658.29'	S89° 52'09" W	14	365.42'	S24° 58'03" W
2	495.26'	N00° 12' 11" W	15	156.12'	S 89° 53'27" W
3	494.10'	S89° 53' 18" W	16	662.09'	N00° 11'47" W
4	680.42'	S13° 44' 47" W	17	776.89'	S89° 55'04" W
5	1321.30'	S00° 15' 41" E	18	991.90'	S00° 22'42" E
6	656.78'	S89° 48' 41" W	19	329.23'	N89° 52'42" E
7	842.86'	N11° 34'04" W	20	991.67'	N00° 20'57" W
8	493.21'	S89° 50'40" W	21	329.74'	S89° 55'04" W
9	826.59'	S00° 22'42" E			
10	1318.48'	S89° 48' 41" W			
11	1323.76'	N00° 23' 18" W			
12	992.82'	N00° 23' 18" W			
13	155.75'	S89° 54' 15" W			

Field Book No. E-1356 Date MARCH, 1978

CERTIFICATE OF SURVEY

I HEREBY CERTIFY THAT THE ABOVE PLAT IS A TRUE AND CORRECT REPRESENTATION OF THE SURVEY MADE IN SECTION 30 , T 10 N , R 16 E , McINTOSH COUNTY, OKLAHOMA.

Eugene R January
REGISTERED LAND SURVEYOR

EUGENE R. JANUARY L.S. 246 OKLAHOMA

BUTLER ASSOCIATES, INC.
Under the Supervision of
U.S. ARMY ENGINEER DISTRICT, TULSA
CORPS OF ENGINEERS

SHEET 1 of 2

LEGEND
△ MONUMENT
□ ORIGINAL CORNER
○ IRON PIN
✱ COMPUTED DISTANCE