EUFAULA LAKE

AREA "B"

SECTION AND QUARTER SECTION CORNER

REFERENCES FOR

SEC. 6, T 6 N, R 15 E, PITTSBURG COUNTY, OK.

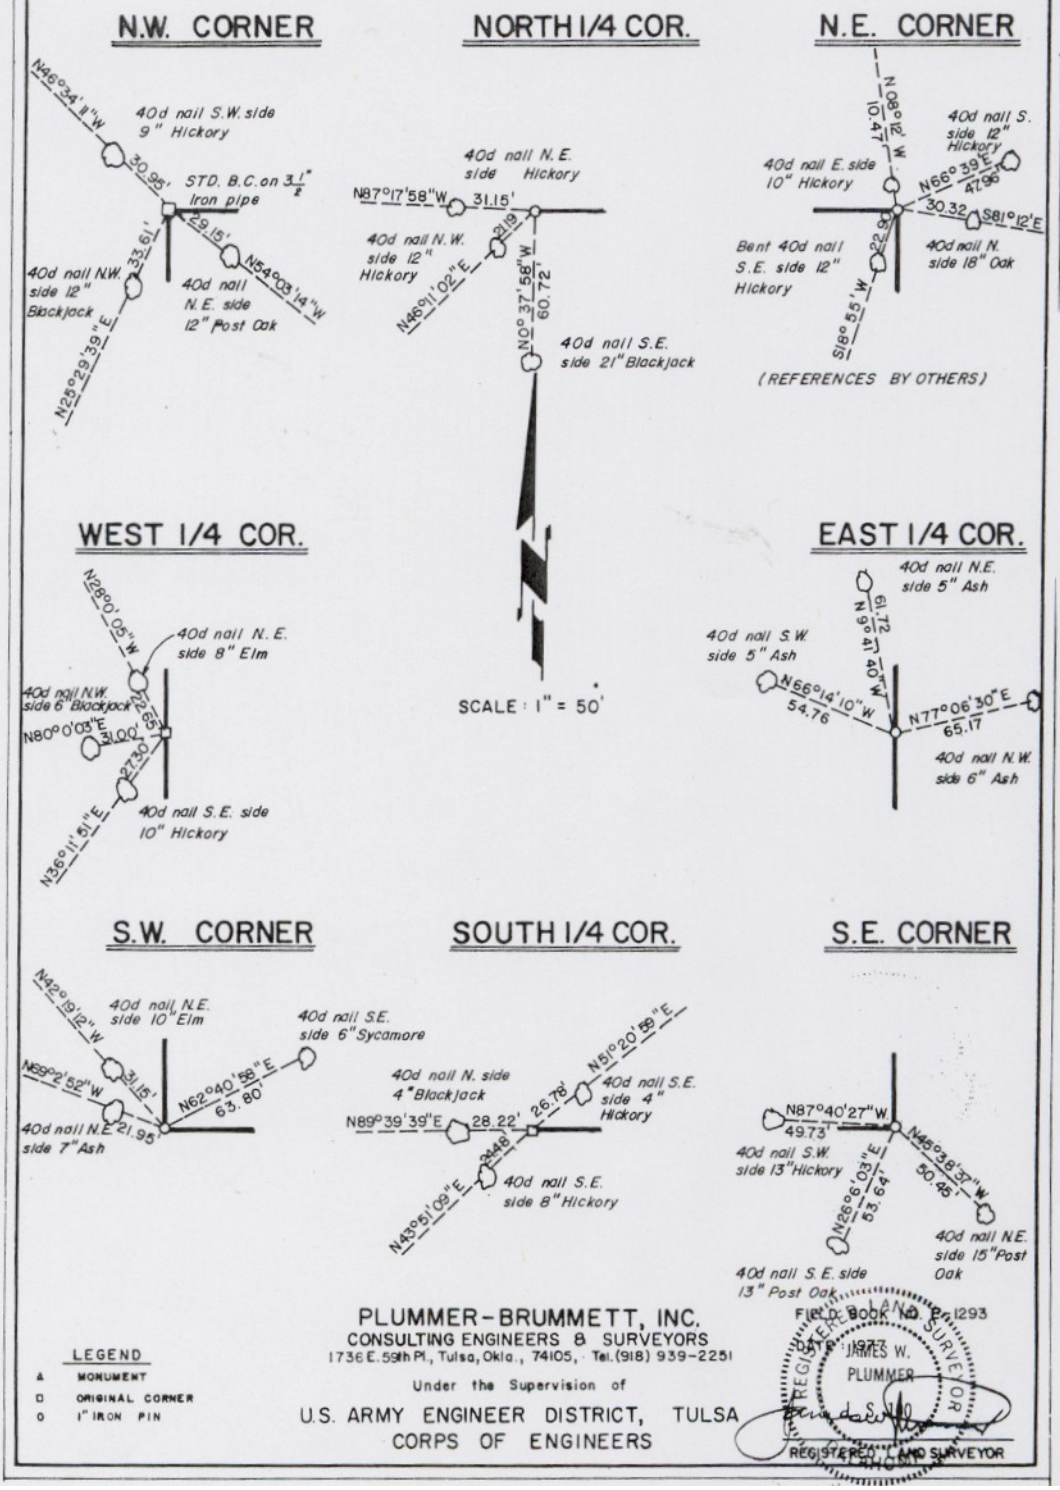

LEGEND

- ▲ MONUMENT
- □ ORIGINAL CORNER
- ○ 1" IRON PIN

PLUMMER-BRUMMETT, INC.
CONSULTING ENGINEERS & SURVEYORS
1736 E. 59th Pl., Tulsa, Okla., 74105, Tel. (918) 939-2251

Under the Supervision of

U.S. ARMY ENGINEER DISTRICT, TULSA
CORPS OF ENGINEERS

FIELD BOOK NO. P-1293

DATE 1977

REGISTERED LAND SURVEYOR
JAMES W. PLUMMER
OKLAHOMA

REGISTERED LAND SURVEYOR