SHEET 1 OF 1
FIELD BOOK NO
E-1208
DATE 7/22/75

AREA "C" EUFAULA LAKE
CANADIAN RIVER, OKLAHOMA
SECTION AND QUARTER SECTION CORNER REFERENCES FOR SECTION 7, T 11 N-R 14 E
McINTOSH COUNTY, OKLAHOMA

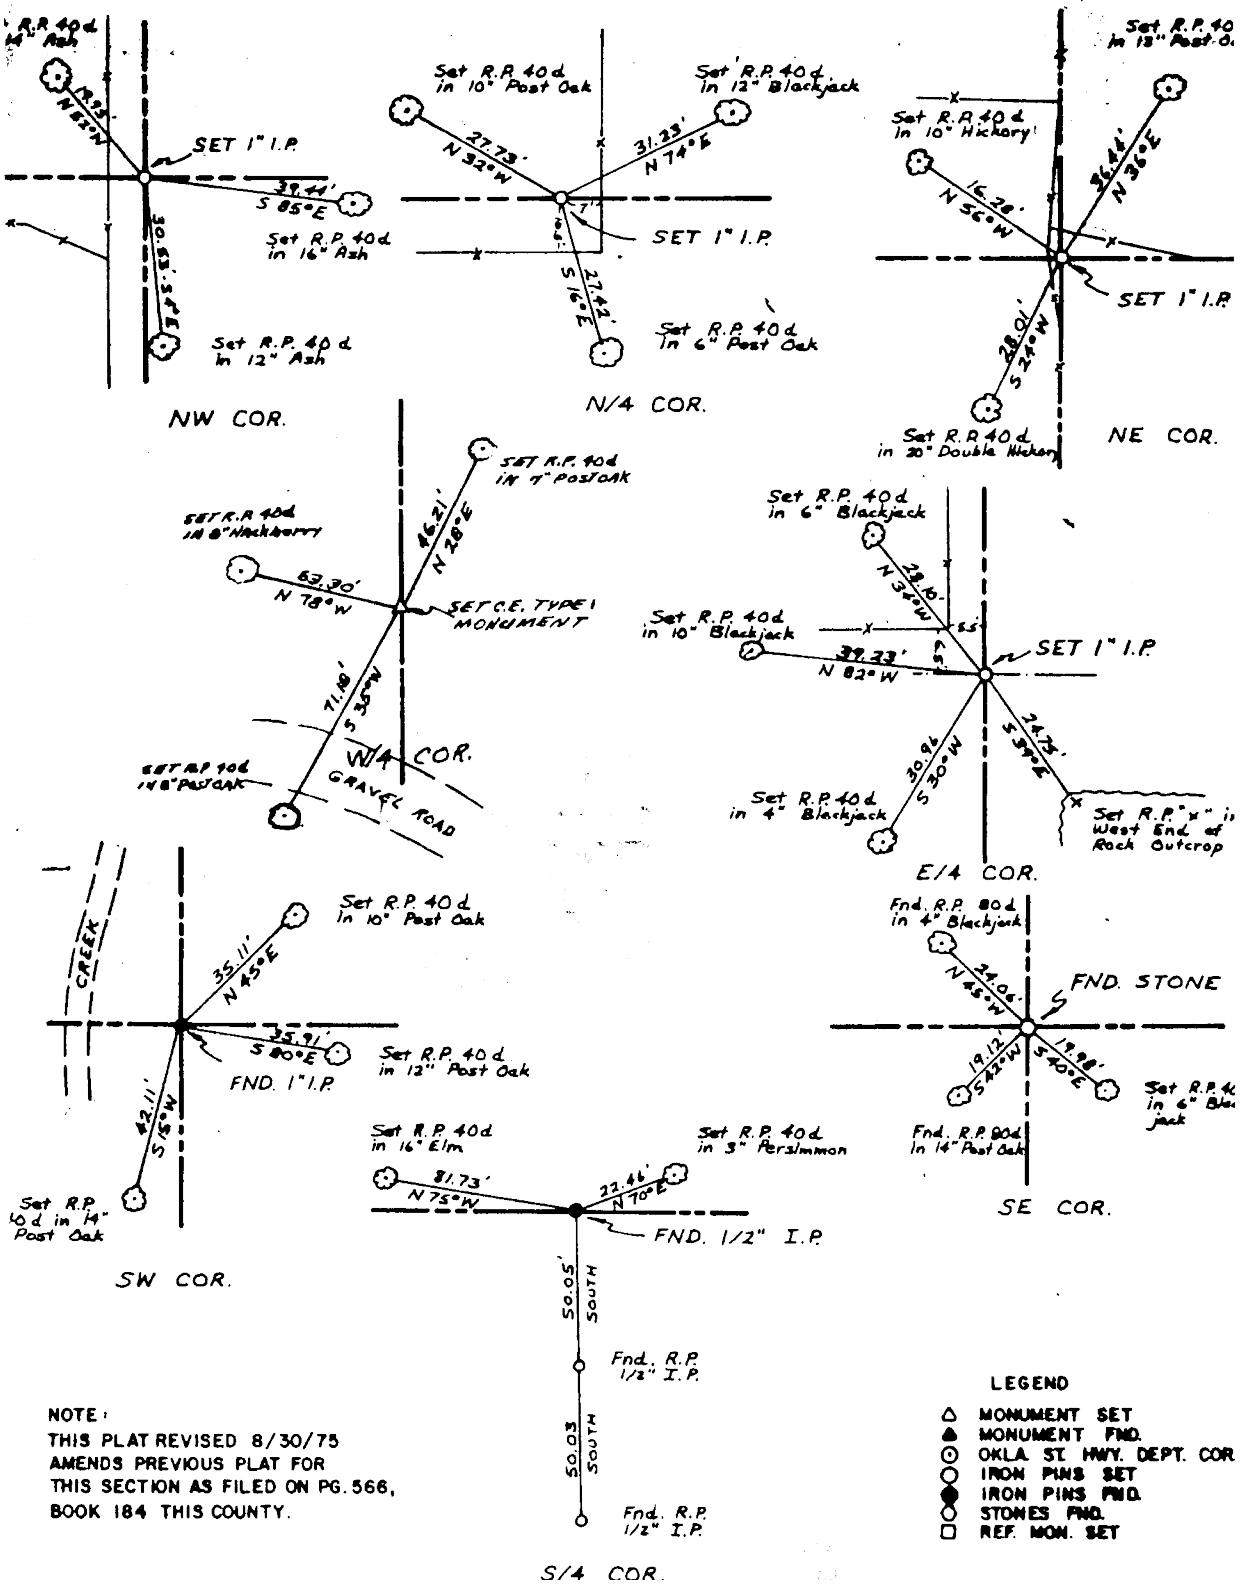

NOTE:
THIS PLAT REVISED 8/30/75
AMENDS PREVIOUS PLAT FOR
THIS SECTION AS FILED ON PG. 566,
BOOK 184 THIS COUNTY.

LEGEND
- △ MONUMENT SET
- ▲ MONUMENT FND.
- ⊙ OKLA. ST. HWY. DEPT. COR.
- ○ IRON PINS SET
- ● IRON PINS FND.
- ◎ STONES FND.
- □ REF. MON. SET