REFERENCES

PARTIAL BOUNDARY SURVEYS
FT. GIBSON LAKE OKLA.
SEC. 12 T-18 -N R-18 -E

COUNTY WAGONER

D.O. NO. 0002 Performed Under Contract No. DACA 56-88-D-0047

PARCEL 91

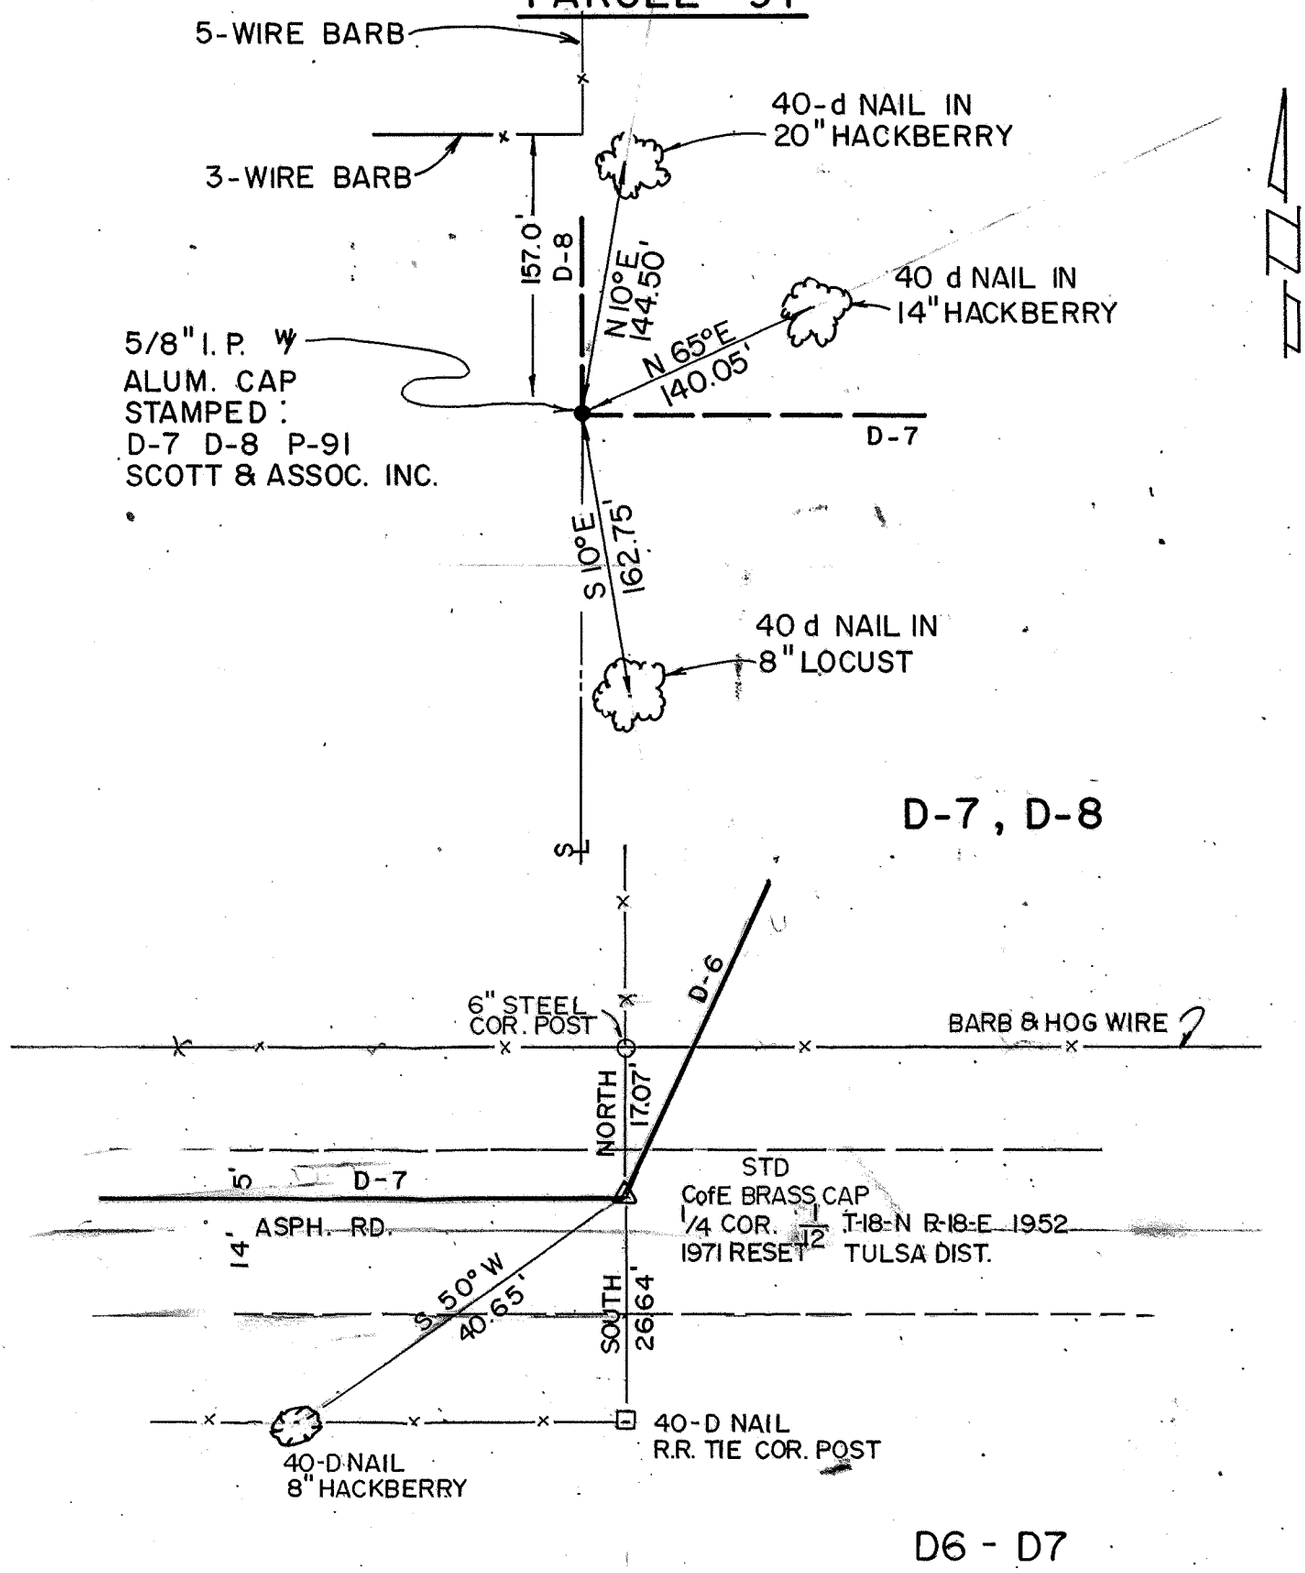

Field Book No. 5-2031 Date 12/88

SHEET 2 OF 2

CERTIFICATE OF SURVEY

I Hereby Certify That The Above Plat is a True and Correct Representation of the Survey.

BASIL E. SCOTT JR. L.S. 545

SCOTT & ASSOCIATES INC.
LAND SURVEYORS

U.S. ARMY CORPS OF ENGINEERS
TULSA DISTRICT

—LEGEND—

- △ C of E BRASS CAP
- □ ORIGINAL CORNER
- ● IRON PIN W/CAP