PARTIAL BOUNDARY SURVEYS

FT. GIBSON DAM & RESERVOIR

LAKE FT. GIBSON, OKLA.

Performed Under Contract Number DACA56-88-D-0050

SEC. 13, T 19 N, R 19 E, COUNTY MAYES

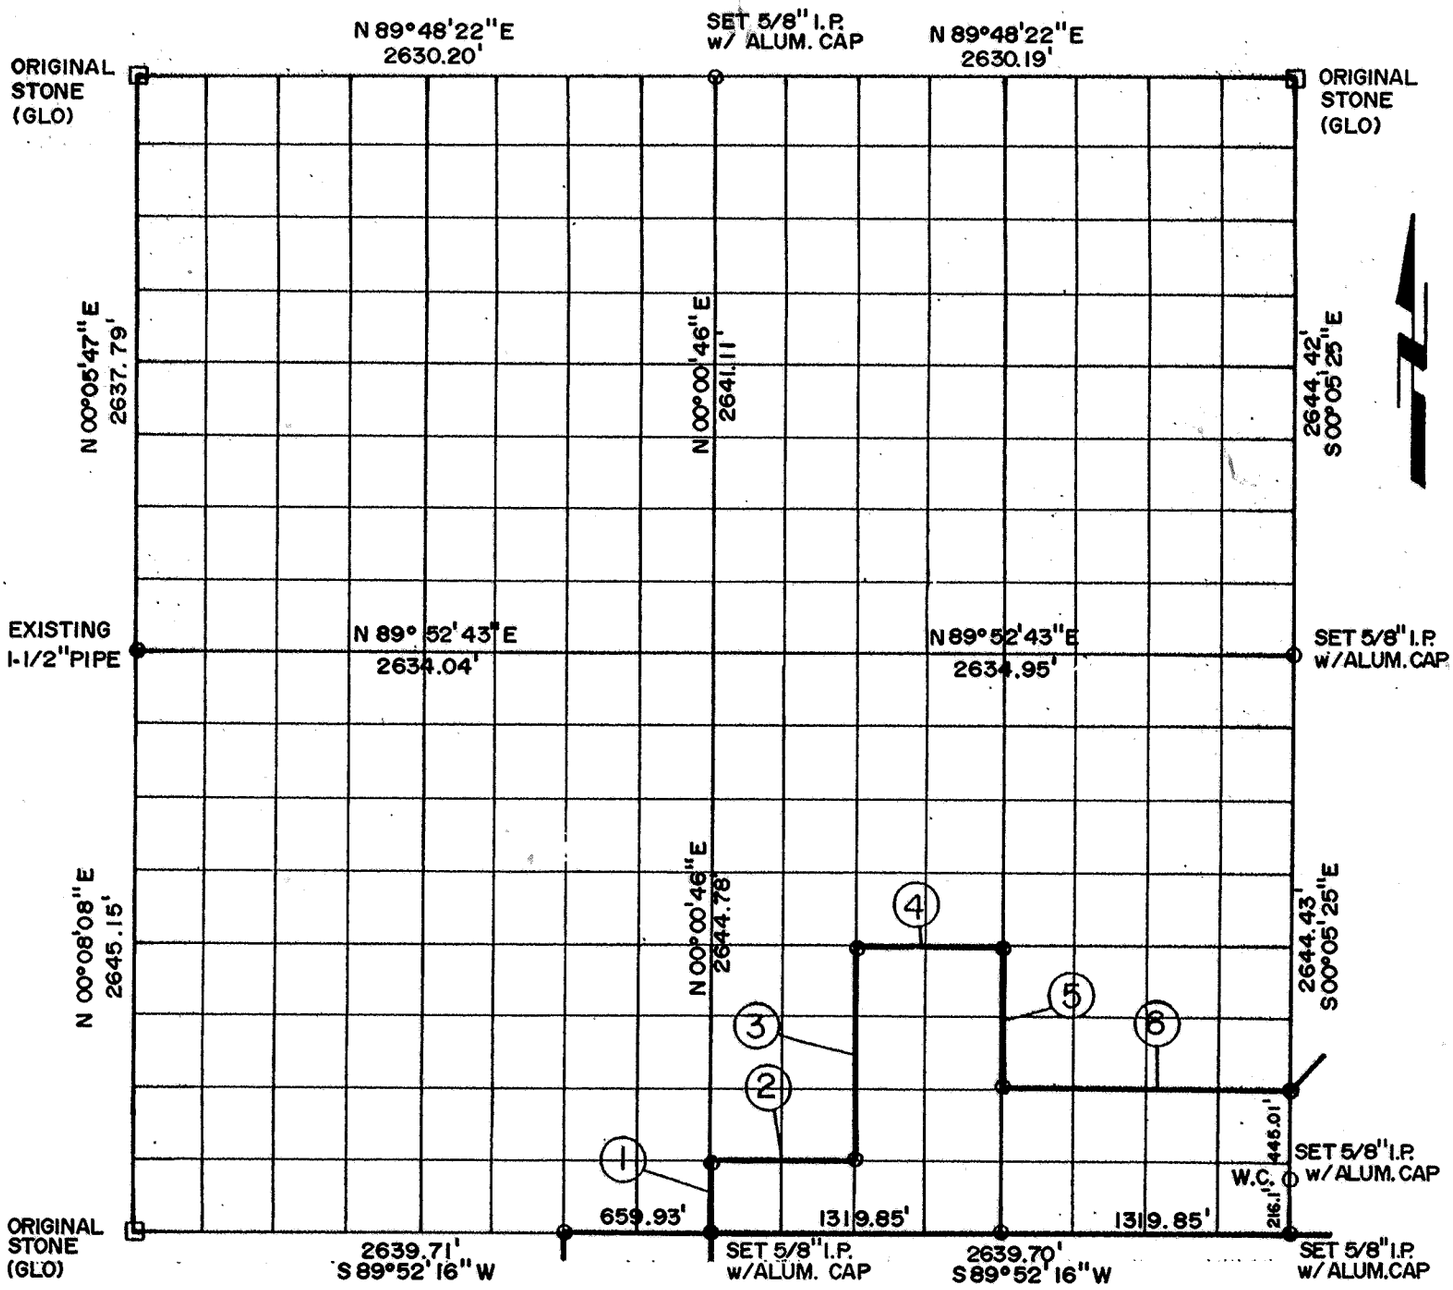

Crs.	Bearing	Distance	Crs.	Bearing	Distance
1	N 00°00'46" E	330.60			
2	N 89°52'19" E	659.78			
3	N 00°00'47" W	991.76			
4	N 89°52'29" E	659.33			
5	S 00°02'19" E	661.15			
6	N 89°52'23" E	1319.26			

Field Book No. 5-2034 – 5-2036 Date JULY, 1989

CERTIFICATE OF SURVEY
I Hereby Certify That The Above Plat is a True and Correct Representation of the Boundary Survey Made in Sec. 13, T 19 N, R 19 E.

Ron Huffman L.S. 1020

ENTZ ENGINEERING & ASSOCIATES INC. AND
HUFFMAN SURVEYING CO., INC.
A Joint Venture
for
U.S. ARMY ENGINEER DISTRICT, TULSA
CORPS OF ENGINEERS

△ MONUMENT
□ ORIGINAL CORNER
○ IRON PIN w/ CAP

SHEET 1 of 2