# PARTIAL BOUNDARY SURVEYS

# OOLOGAH LAKE, AREA "A"

# VERDIGRIS RIVER, OKLAHOMA

Performed Under Contract Number DACW 56-77-C-0052

SEC. 14, T. 24 N., R. 15 E., COUNTY ROGERS

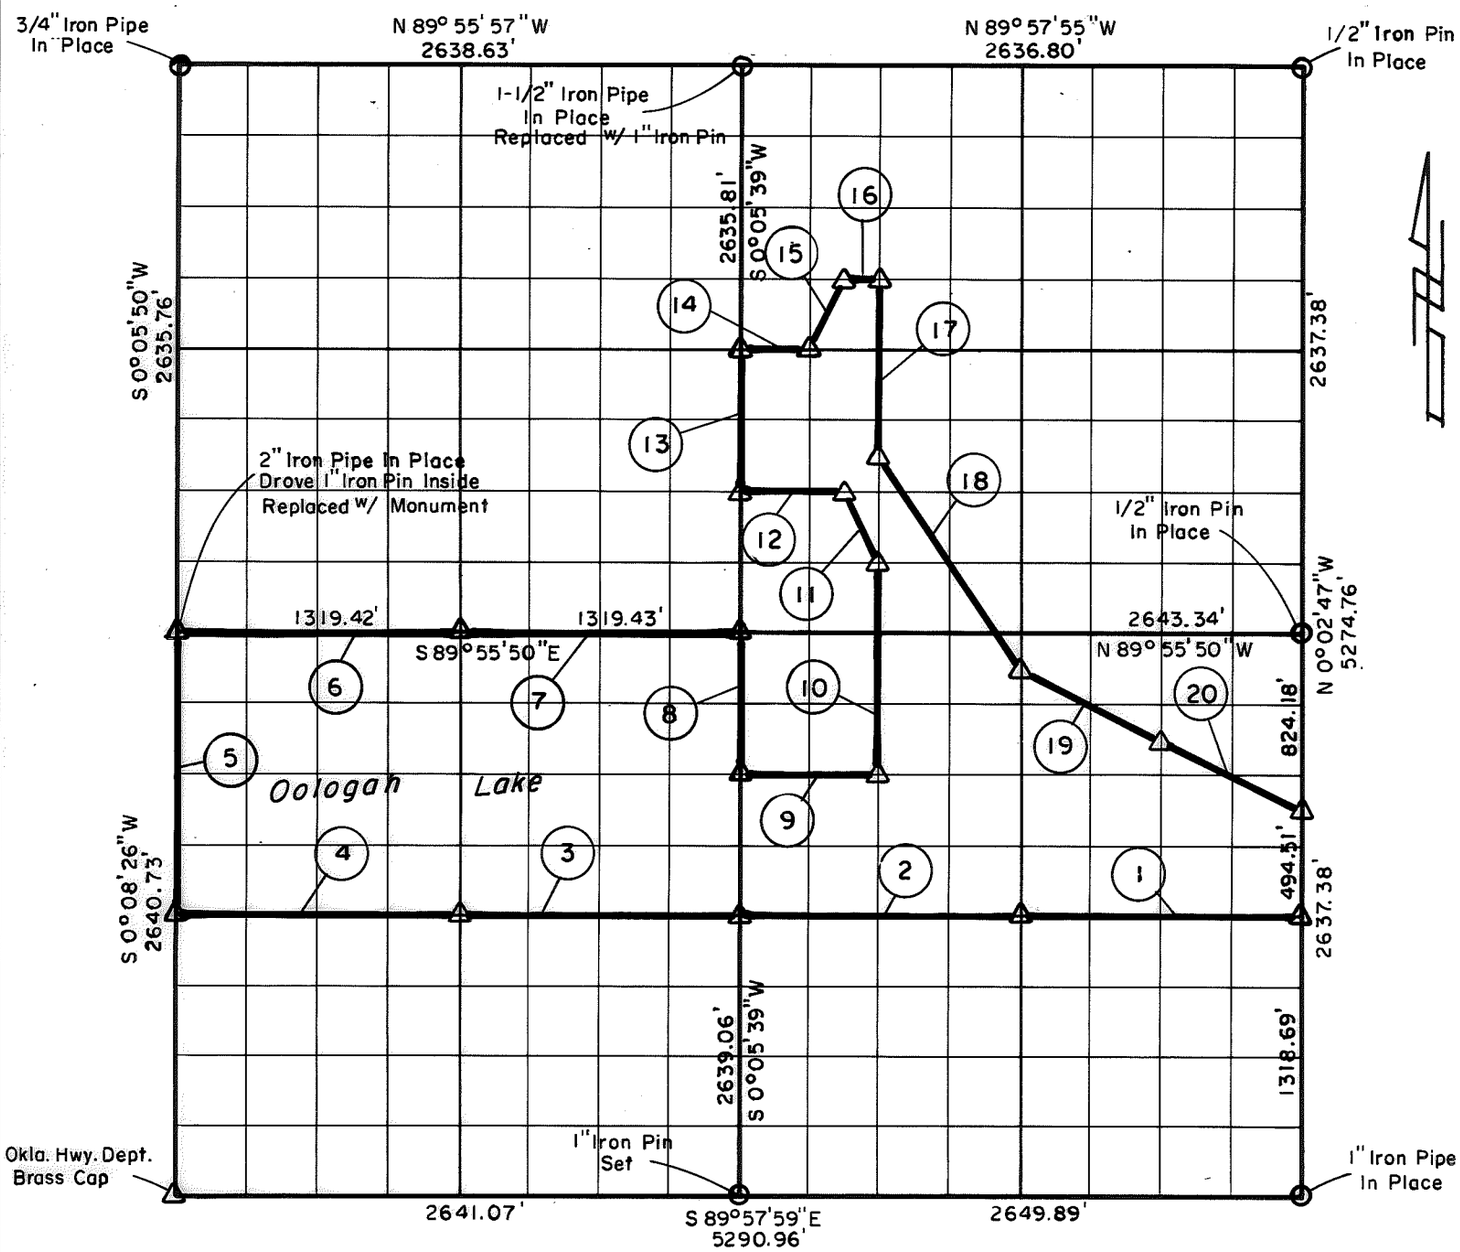


| Course No. | Distance | Bearing |
|---|---|---|
| 1 | 1323.30' | N 89° 56' 54" W |
| 2 | 1323.31' | N 89° 56' 54" W |
| 3 | 1319.98' | N 89° 56' 54" W |
| 4 | 1319.98' | N 89° 56' 54" W |
| 5 | 1320.36' | N 0° 08' 26" E |
| 6 | 1319.42' | S 89° 55' 50" E |
| 7 | 1319.43' | S 89° 55' 50" E |
| 8 | 659.76' | S 0° 05' 39" W |
| 9 | 661.25' | S 89° 56' 22" E |
| 10 | 989.18' | N 0° 03' 33" E |
| 11 | 368.57' | N 26° 33' 17" W |
| 12 | 495.32' | N 89° 56' 22" W |
| 13 | 658.95' | N 0° 05' 39" E |

| Course No. | Distance | Bearing |
|---|---|---|
| 14 | 330.01' | S 89° 56' 53" E |
| 15 | 368.55' | N 26° 39' 50" E |
| 16 | 164.95' | S 89° 57' 09" E |
| 17 | 823.81' | S 0° 03' 33" W |
| 18 | 1189.36' | S 33° 41' 59" E |
| 19 | 739.19' | S 63° 26' 44" E |
| 20 | 739.19' | S 63° 26' 44" E |

Field Book No. 0-279 Date 1977

CERTIFICATE OF SURVEY

I Hereby Certify That The Above Plat Is a True and Correct Representation of The Survey Made in Sec. 14 T. 24 N., R. 15 E.

LAND SURVEYOR JIMMIE DALE NICKLE L-78 OKLAHOMA

Jimmie Dale Nickle
Registered Land Surveyor No. 78

CRAIG & KEITHLINE
Consulting Engineers
For
U.S. ARMY ENGINEER DISTRICT, TULSA
CORPS OF ENGINEERS

SHEET 1 of 1

Δ MONUMENT
□ ORIGINAL CORNER
O IRON PIN