REFERENCES

PARTIAL BOUNDARY SURVEYS
TENKILLER LAKE OKLA.
SEC. 4 T-14-N R-22-E

COUNTY CHEROKEE

D.O. NO. 0004 Performed Under Contract No. DACA 56-88-D-0047

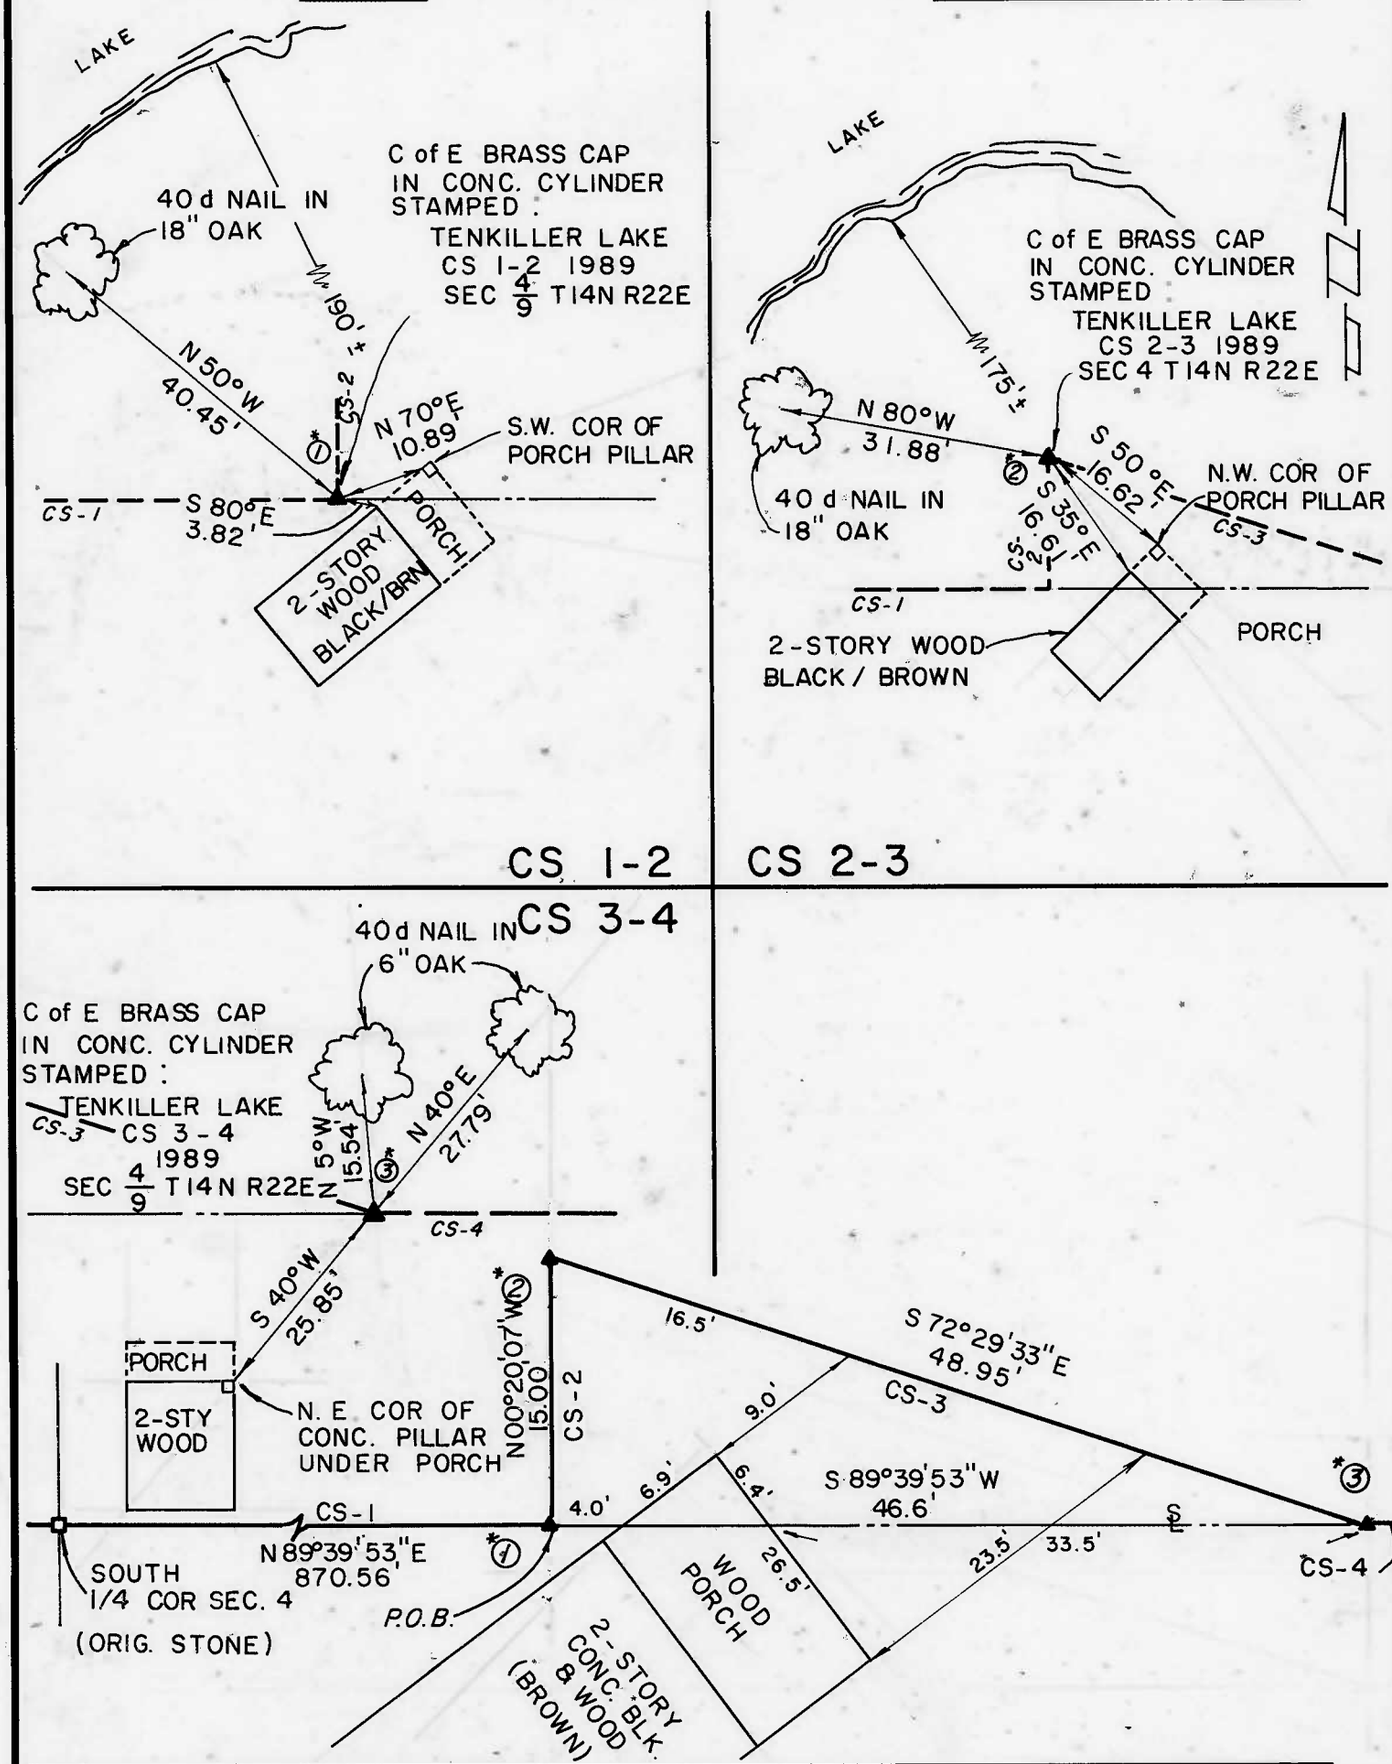

Field Book No. 4-328 Date 2/89

CERTIFICATE OF SURVEY

I Hereby Certify That The Above Plat is a True and Correct Representation of the Survey.

BASIL E. SCOTT, JR. L.S. 545

SCOTT & ASSOCIATES INC.
LAND SURVEYORS

U.S. ARMY CORPS OF ENGINEERS
TULSA DISTRICT

—LEGEND—

- ▲ MONUMENT
- □ ORIGINAL CORNER
- ○ IRON PIN W/CAP

PARTIAL BOUNDARY SURVEYS
TENKILLER LAKE
OKLAHOMA

Performed Under Contract Number DACA 56-88-D-0047
D.O. #0004

SEC. 4 , T. 14N , R. 22E , COUNTY CHEROKEE

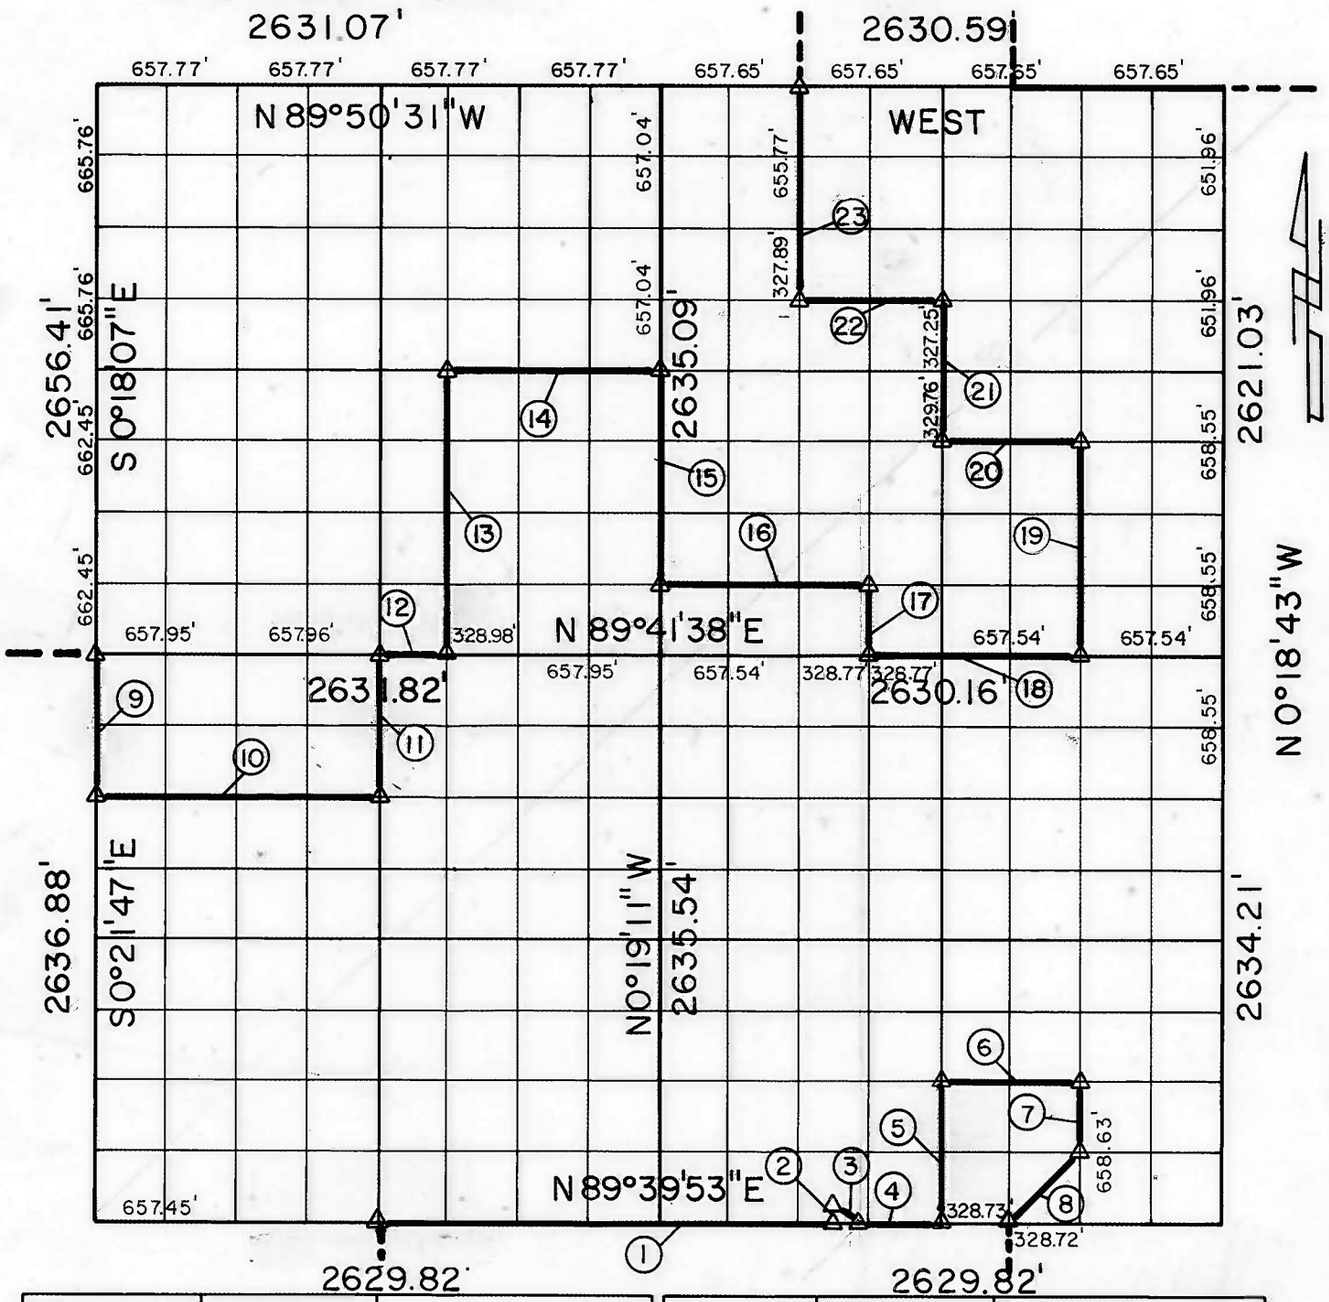

Course No.	Distance	Bearing
1	2185.47'	N 89°39'53"E
2	15.00'	N 00°20'07"W
3	48.95'	S 72°29'33"E
4	397.75'	N 89°39'53"E
5	658.72'	N 00°18'57"W
6	657.47'	N 89°40'20"E
7	329.32'	S 00°18'50"E
8	465.40'	S 44°37'20"W
9	659.22'	S 00°21'47"E
10	1315.66'	N 89°41'12"E
11	659.05'	N 00°20'29"W
12	328.98'	N 89°41'38"E
13	1322.46'	N 00°18'47"W

Course No.	Distance	Bearing
14	986.79'	N 89°46'43"E
15	990.75'	S 00°19'11"E
16	986.32'	N 89°42'54"E
17	329.88'	S 00°19'00"E
18	986.31'	N 89°41'38"E
19	988.56'	N 00°18'50"W
20	657.58'	S 89°44'48"W
21	657.01'	N 00°18'57"W
22	657.61'	S 89°50'02"W
23	983.66'	N 00°19'04"W
NOTE:	BEARINGS	ARE ASSUMED

CERTIFICATE OF SURVEY
I Hereby Certify That The Above Plat Is A True And Correct Representation Of The Survey Made Of Sec. 4 T 14 N R 22 E

REGISTERED LAND SURVEYOR BASIL E. SCOTT, JR. Oklahoma

Basil E. Scott, Jr. L.S. No. 545

PLAT PREPARED BY:
SCOTT & ASSOCIATES, INC.
Engineering & Surveying

SURVEY BY:
U.S. ARMY ENGINEER DISTRICT, TULSA
CORPS OF ENGINEERS

SHEET 1 of 1

FIELD BK. NO. 4-328
DATE: 2 / 89

△ MONUMENT
□ ORIGINAL CORNER
○ IRON PIN