# ROBERT S. KERR LOCK AND DAM
ARKANSAS RIVER, OKLAHOMA

SECTION AND QUARTER SECTION CORNER
REFERENCES FOR

SEC. 18 , T 9 N, R 23 E, COUNTY - HASKELL

PERFORMED UNDER CONTRACT NUMBER DACW 56-76-C-0050

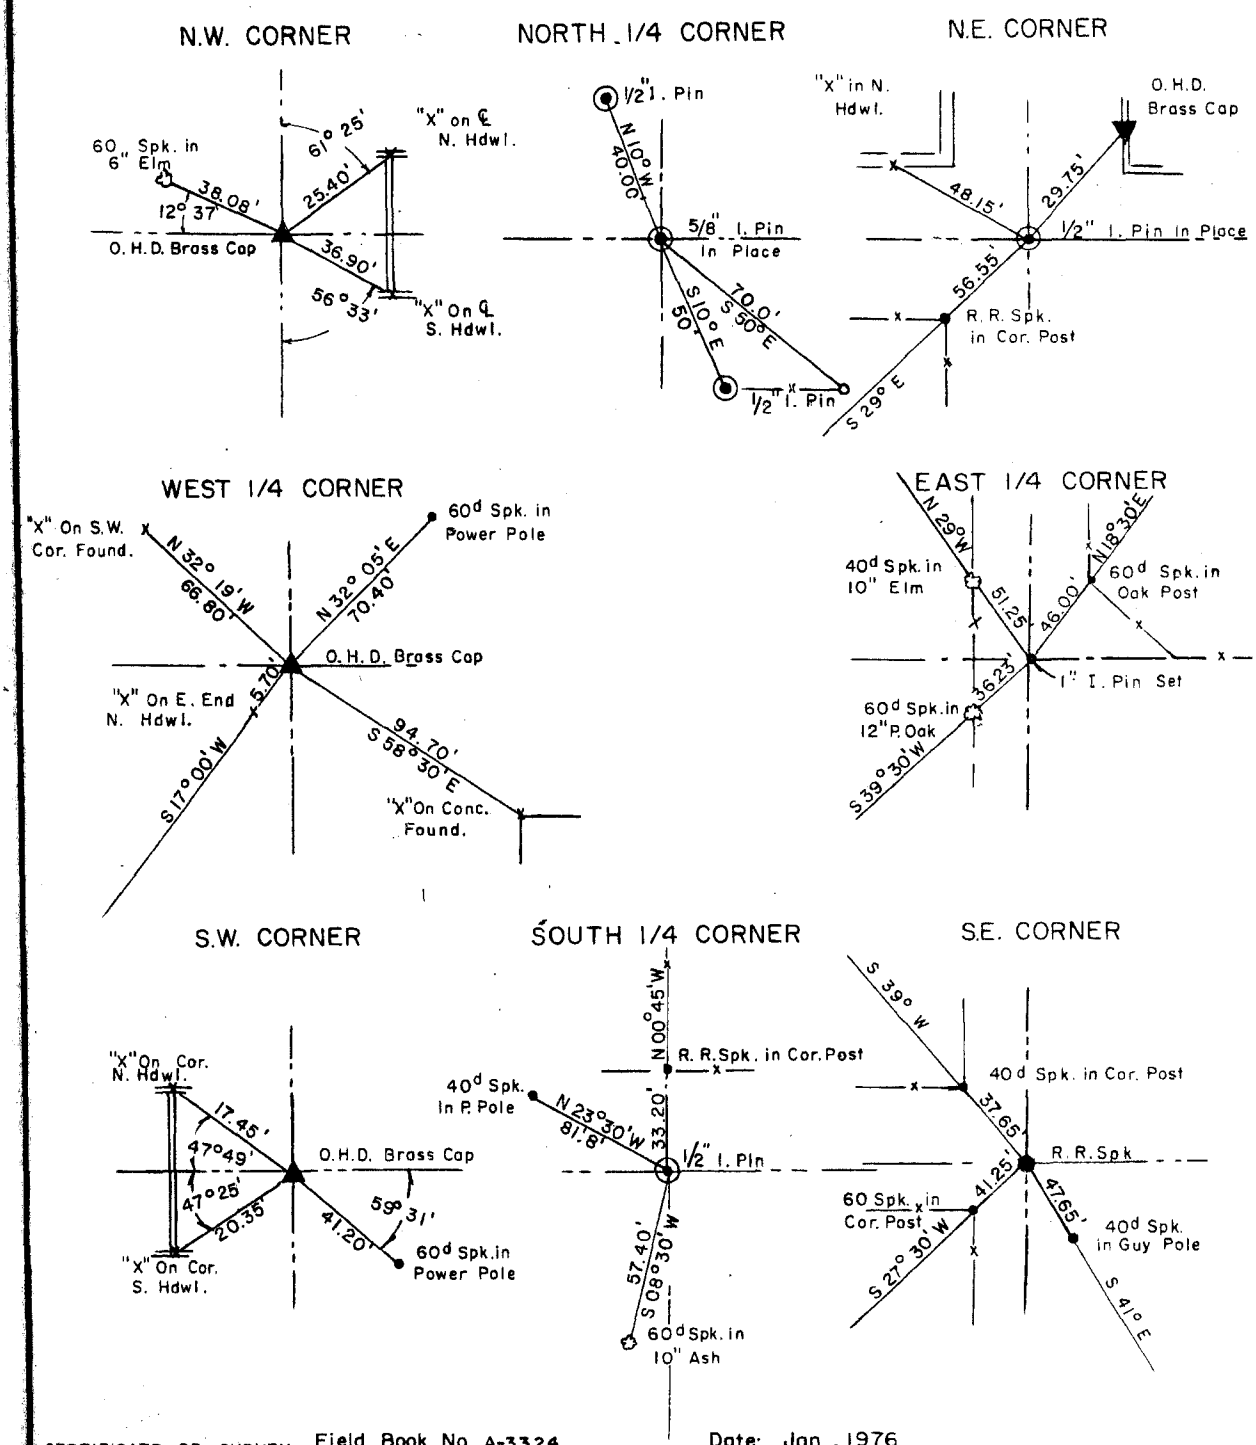


Field Book No. A-3324

Date: Jan., 1976

CERTIFICATE OF SURVEY
I HEREBY CERTIFY THAT THE ABOVE PLAT IS A TRUE AND CORRECT REPRESENTATION OF THE SURVEY MADE IN SECTION 18, T 9 N, R 23 E, HASKELL COUNTY, OKLAHOMA.

BRAWLEY ENGINEERING CORP.
CONSULTING ENGINEERS
Under the Supervision of
U.S. ARMY ENGINEER DISTRICT, TULSA

LEGEND
- ORIGINAL CORNER
- IRON PIN IN PLACE
- IRON PIN SET